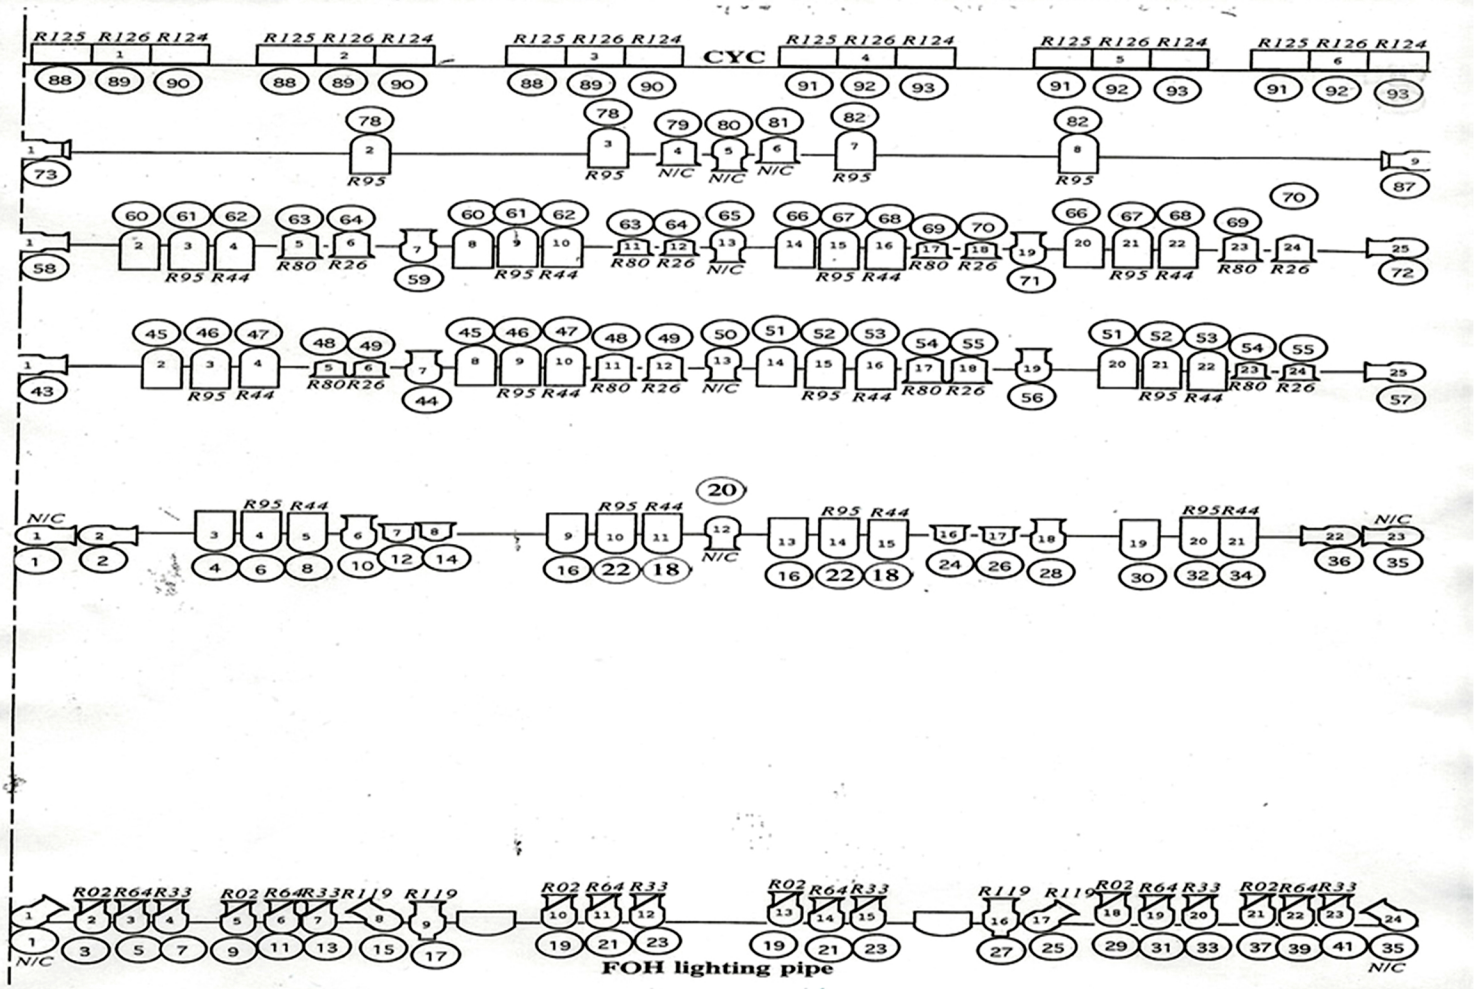
CYC
FOH lighting pipe

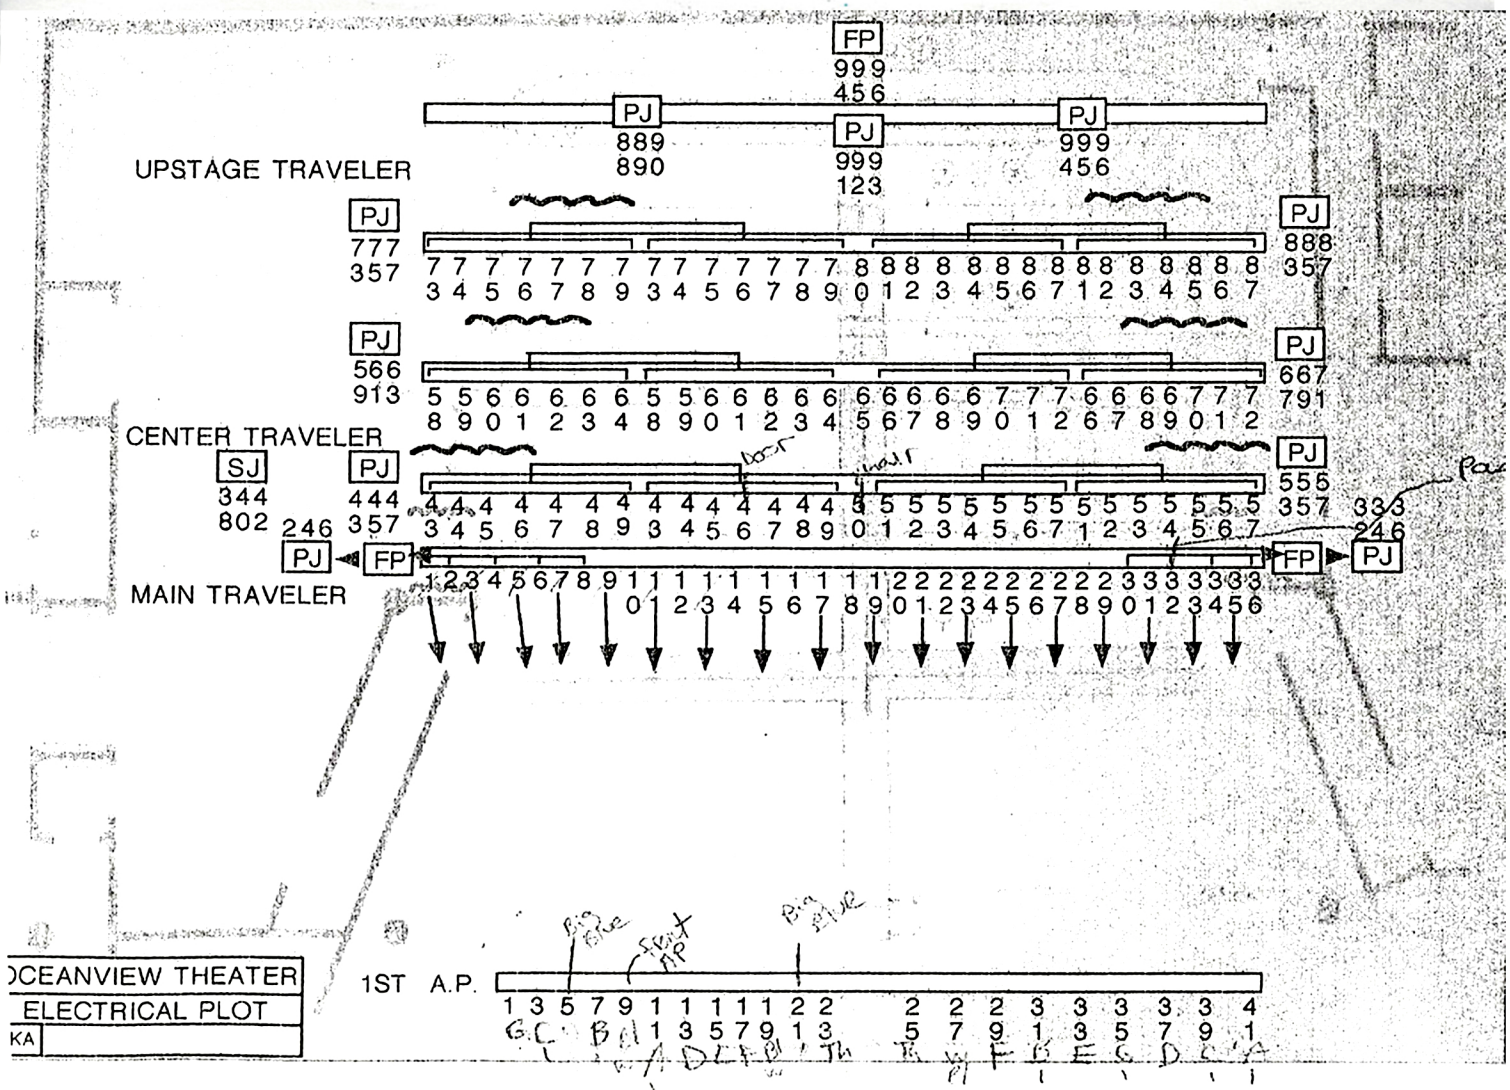
UPSTAGE TRAVELER
CENTER TRAVELER
MAIN TRAVELER
1ST A.P.
OCEANVIEW THEATER
ELECTRICAL PLOT